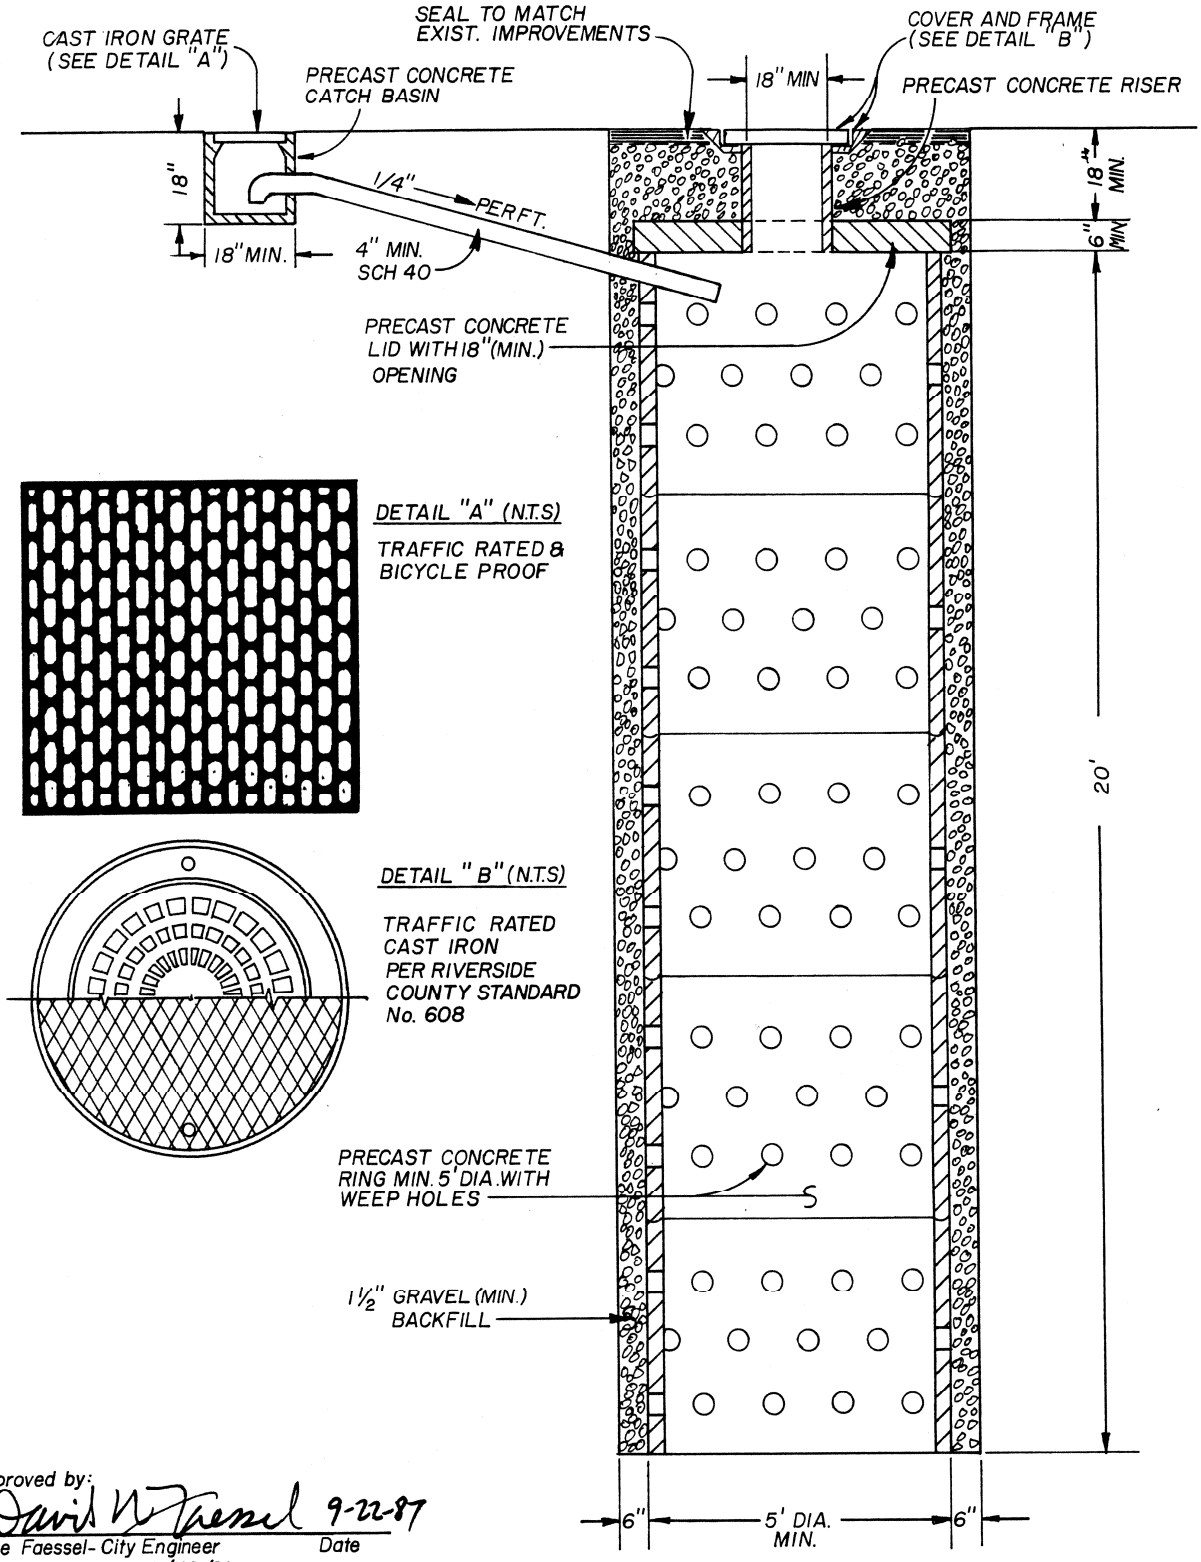

Approved by:

David W Faessel 9-22-87

Dave Faessel- City Engineer Date

RCE 18731 Exp. 6/30/89

Cathedral City

68625 Perez Road

Cathedral City, Ca. 92234

324-8388

TYPICAL DRYWELL

DEPT. of COMMUNITY DEVELOPMENT

Scale: 1" = 3'

Date: 22 SEPT 1987

Std. Dwg. No. STDWELL