IMPORTANT NOTICE

CALL UNDERGROUND SERVICE ALERT
TOLL FREE 1-800-422-4133
TWO WORKING DAYS BEFORE YOU DIG

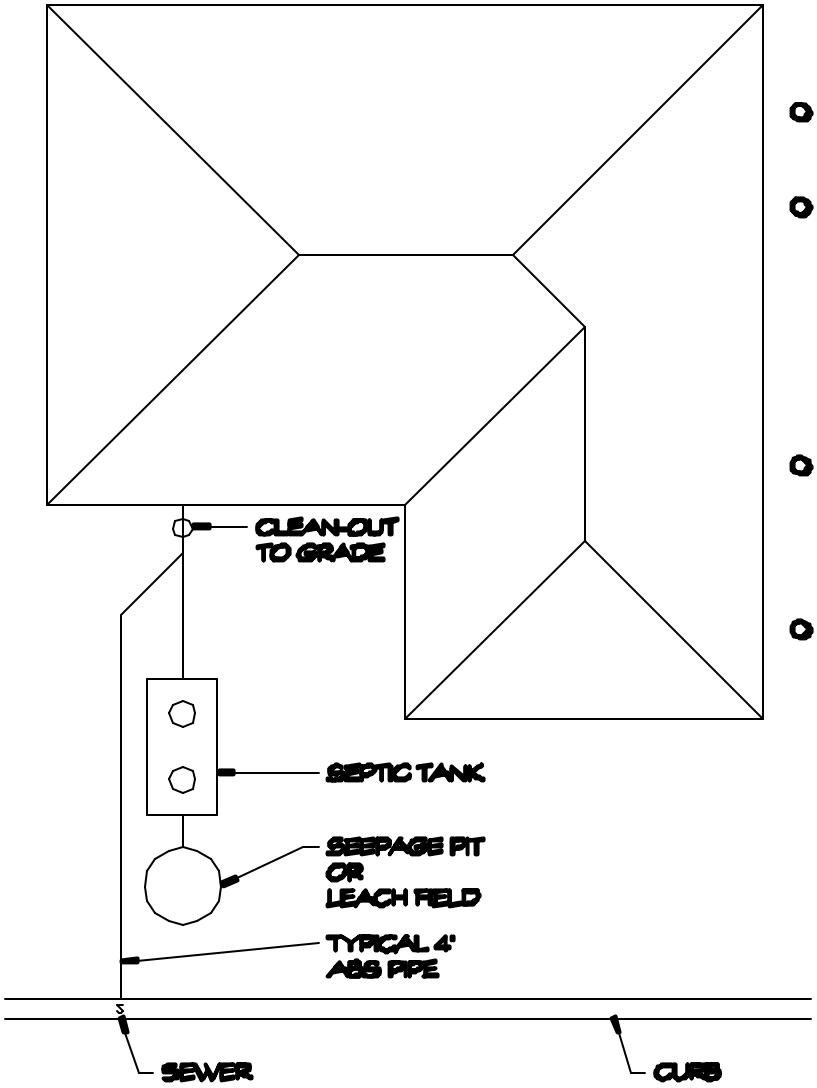

FIRST INSPECTION:

- DISCONNECT FROM TANK AND TIE IN TO SEWER.
- HAVE TANK, SEEPAGE PIT AND/OR CESSPOOL PUMPED OF WASTE AND COMPLETELY FILLED WITH EARTH, SAND, GRAVEL, OR OTHER APPROVED MATERIAL.
- LEAVE LIDS OFF UNTIL AFTER INSPECTION

SECOND INSPECTION:

- CALL FOR FINAL AFTER ALL BACK FILLING IS COMPLETED AND LANDSCAPING IS REPLACED.

PINK JOB CARD TO BE ON-SITE FOR ALL INSPECTIONS.
PIPE TO BE INSTALLED AT ¼" PER FOOT FALL.
CLEAN-OUT IS REQUIRED IN FRONT OF BUILDING AND EVERY 100 FEET, OR AT EACH 135° CHANGE OF DIRECTION.

Cathedral City
City of Cathedral City
68-700 Avenida Lalo Guerrero
Cathedral City, Ca. 92234
Ph. (760) 770-0340

TYPICAL REQUIREMENTS FOR RESIDENTIAL SEWER HOOKUP FROM EXISTING SEPTIC TANK

BUILDING DEPARTMENT

Scale: N.T.S.
Date: 9/17/2002
Sheet: 1 of 1 Sheets
Drawn By: KSL
Checked By: —

C:\drawings\Building\Standards\Sewer Hook-up.dwg