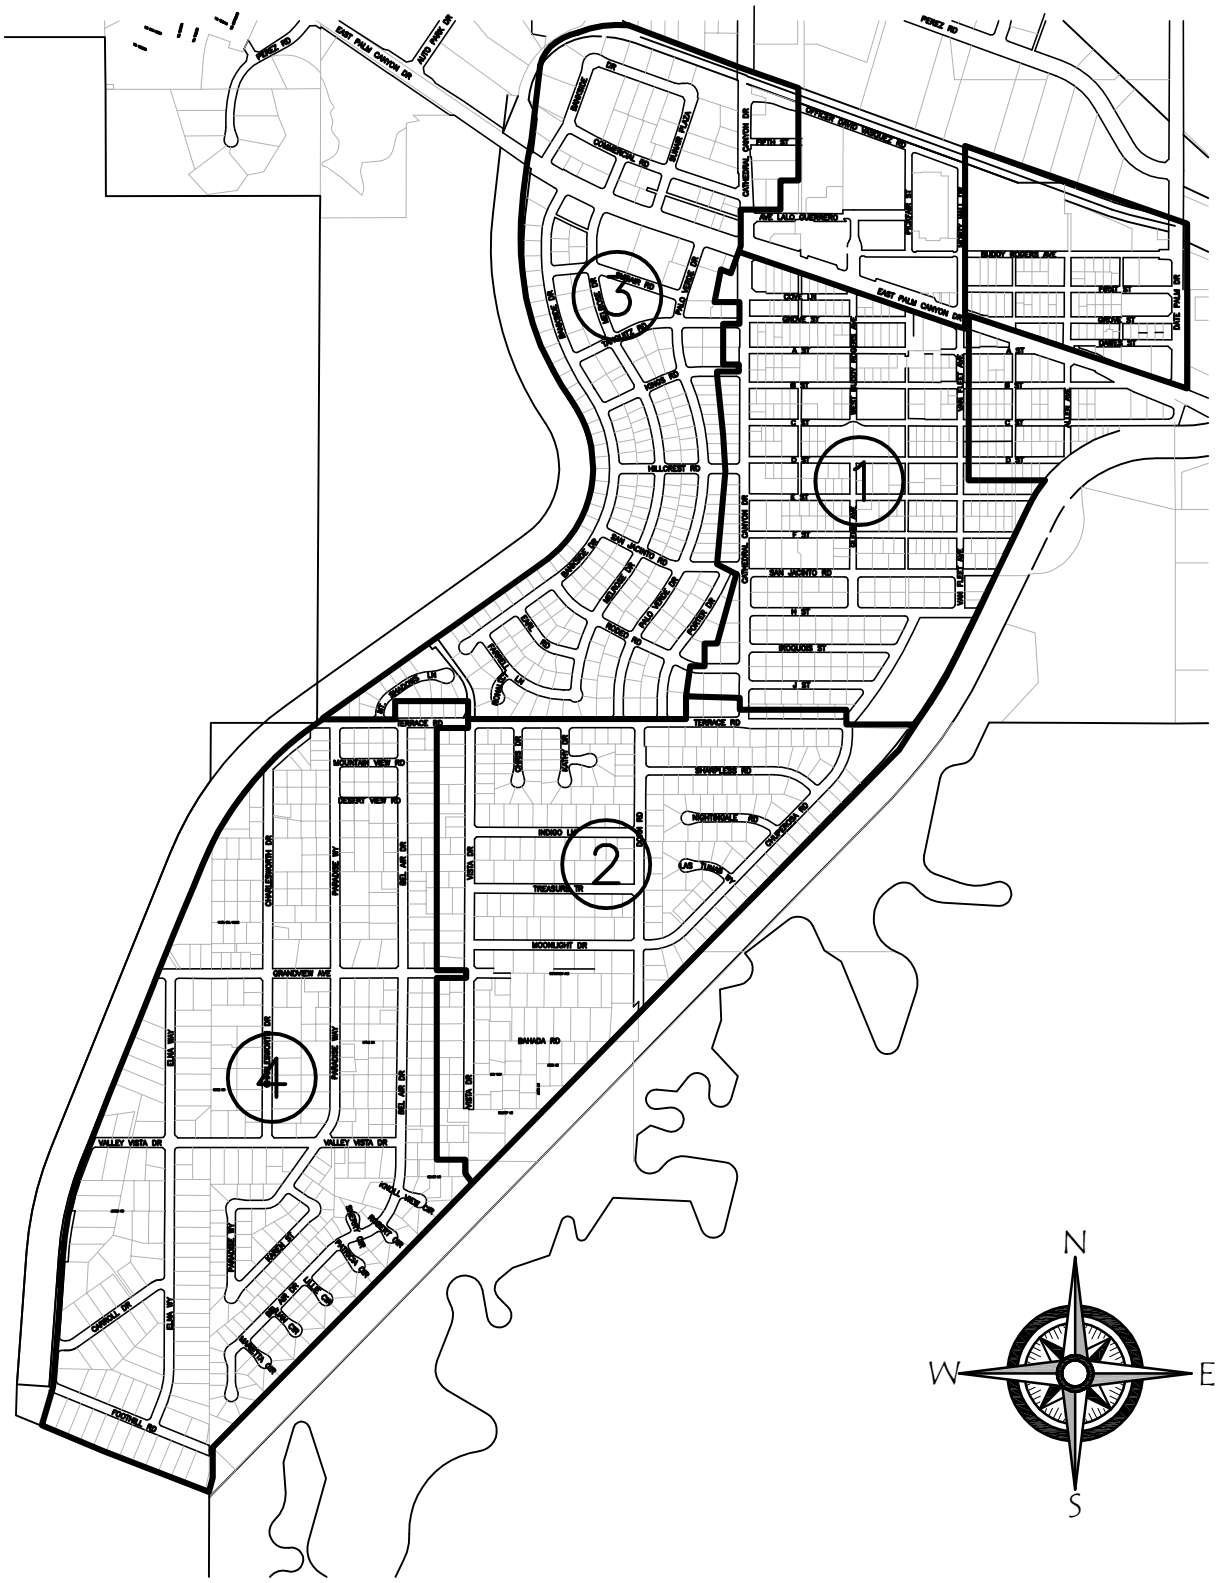

Cathedral City

City of Cathedral City
68–700 Avenida Lalo Guerrero
Cathedral City,Ca. 92234
Ph. (760) 770–0340

COVE AREA SEWER PROJECT
CONSTRUCTION PHASING

Scale: N.T.S.

Date: 31JAN05

Sheet: 1 of 1 Sheets

Drawn By; KSL
Checked By: —

C:\drawings\Engineering\Cove AD\cove_ad.dwg